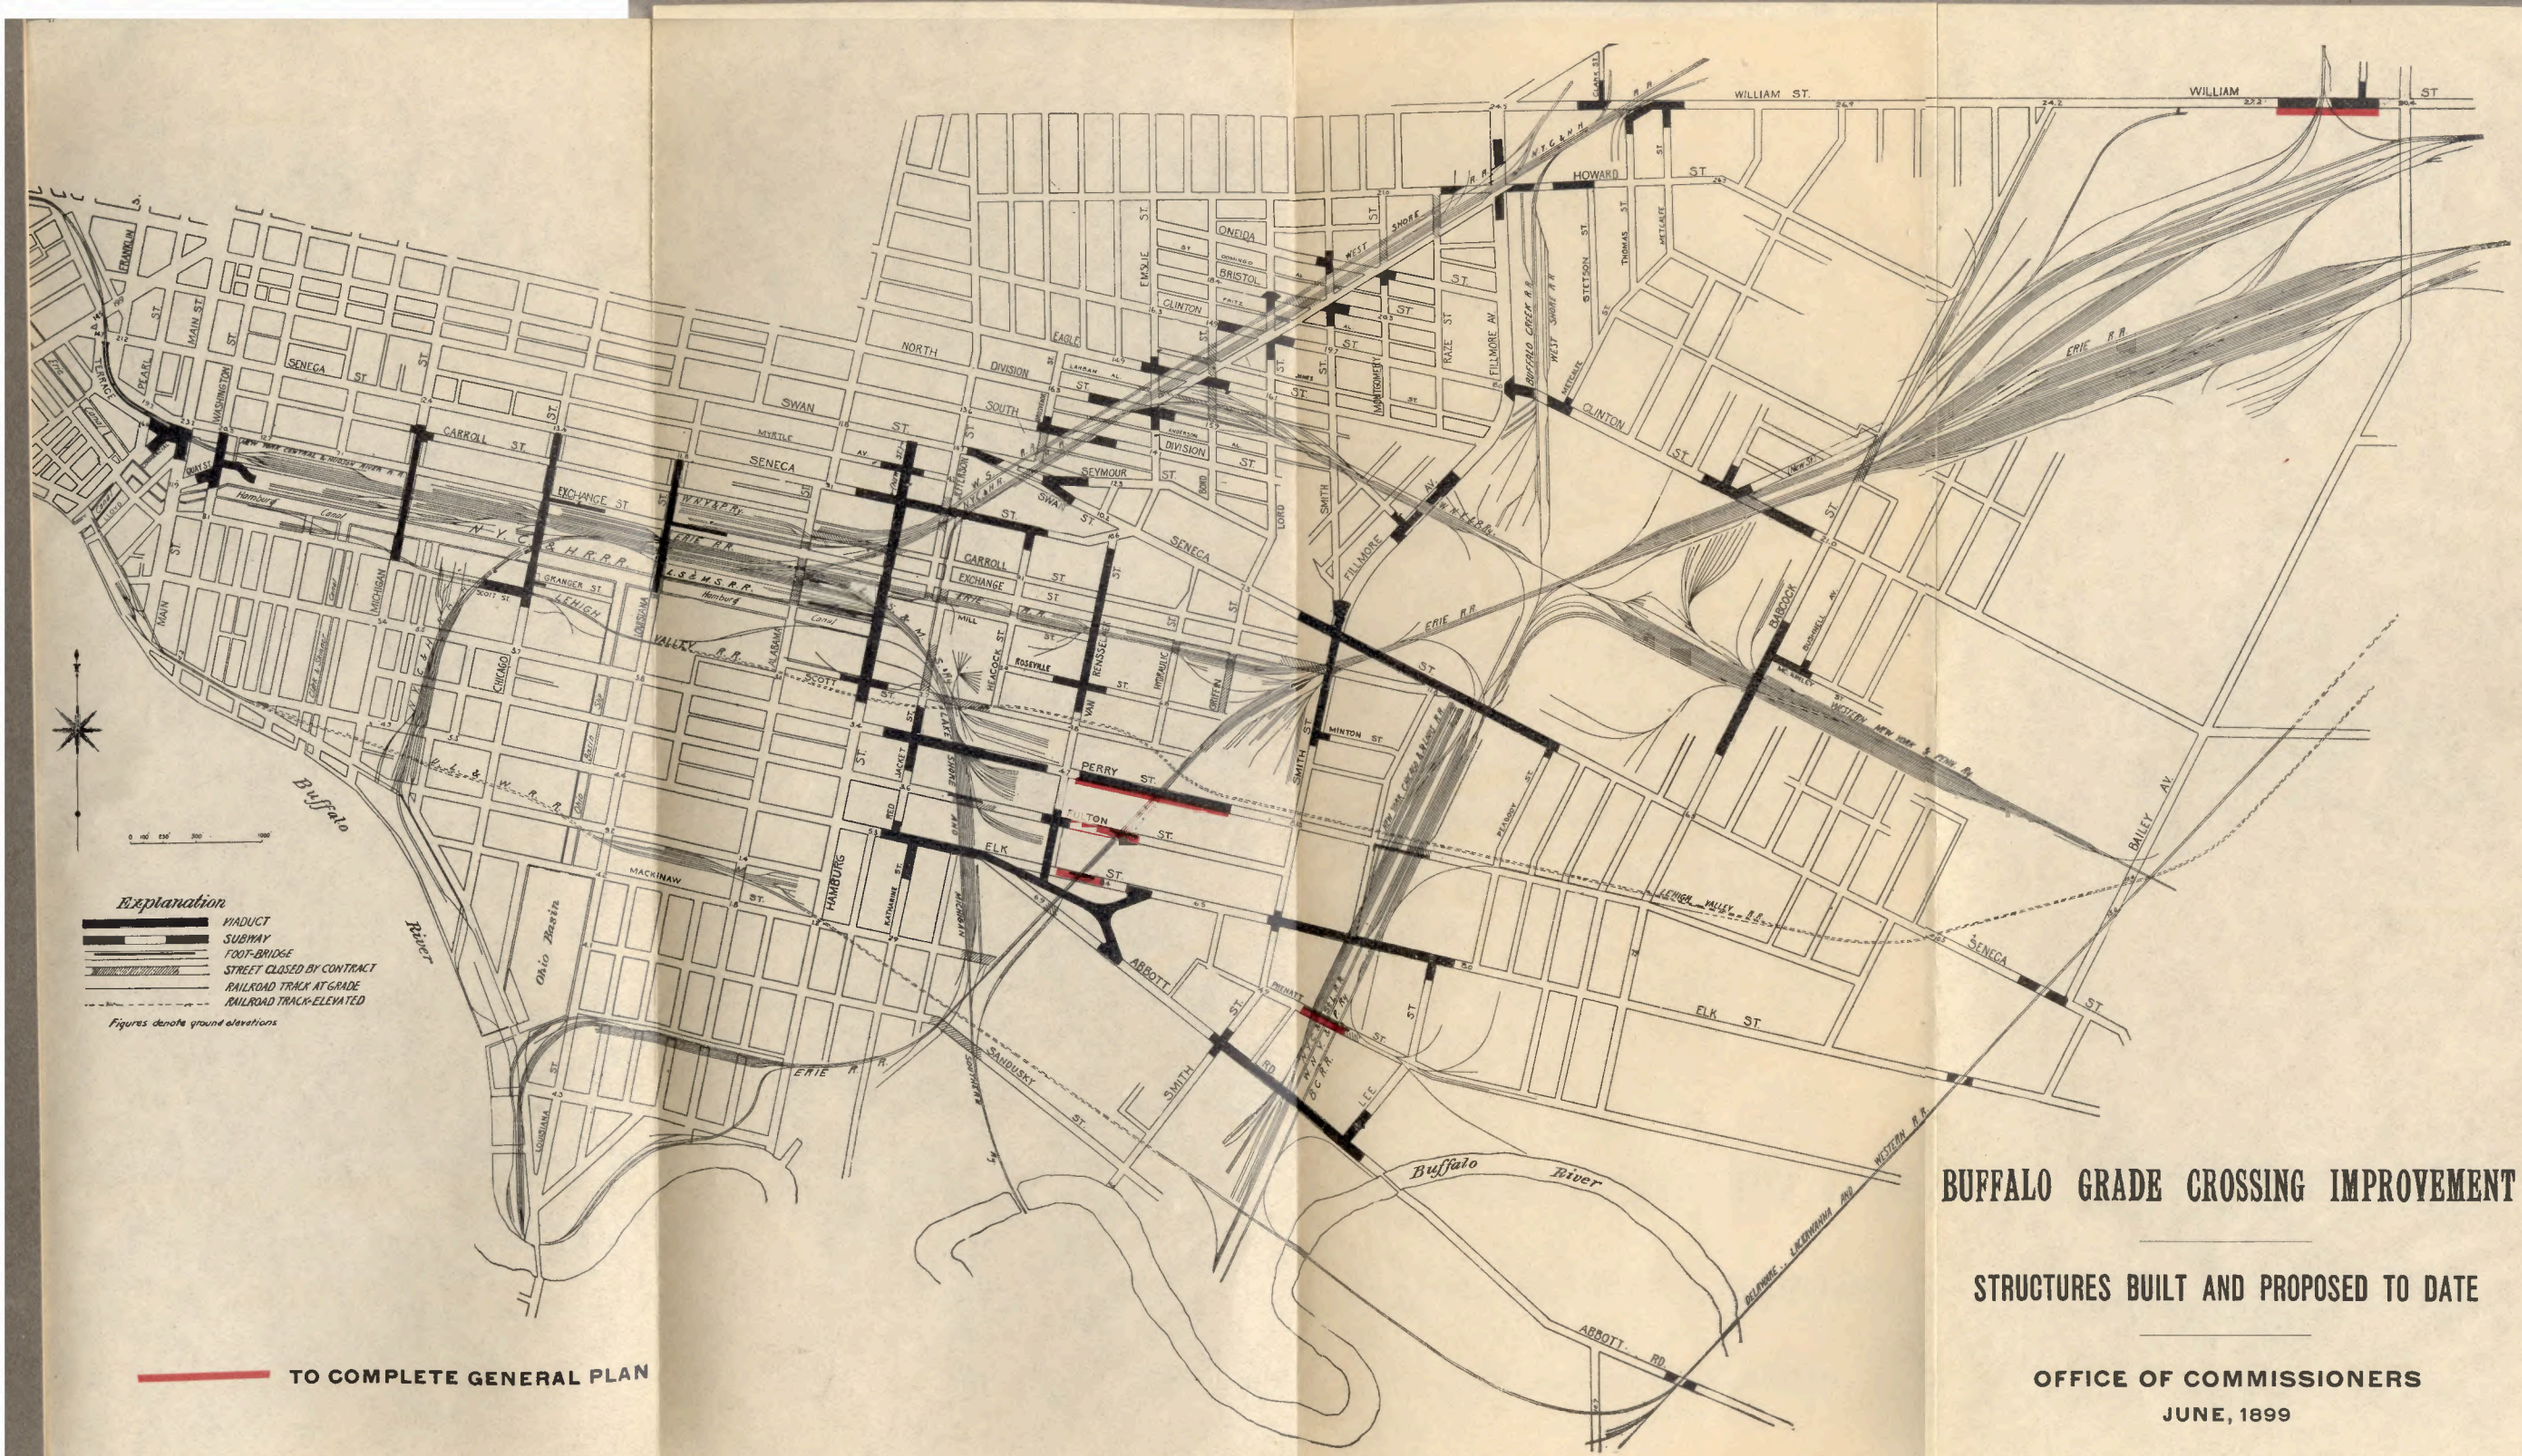

BUFFALO GRADE CROSSING IMPROVEMENT

STRUCTURES BUILT AND PROPOSED TO DATE

OFFICE OF COMMISSIONERS

JUNE, 1899